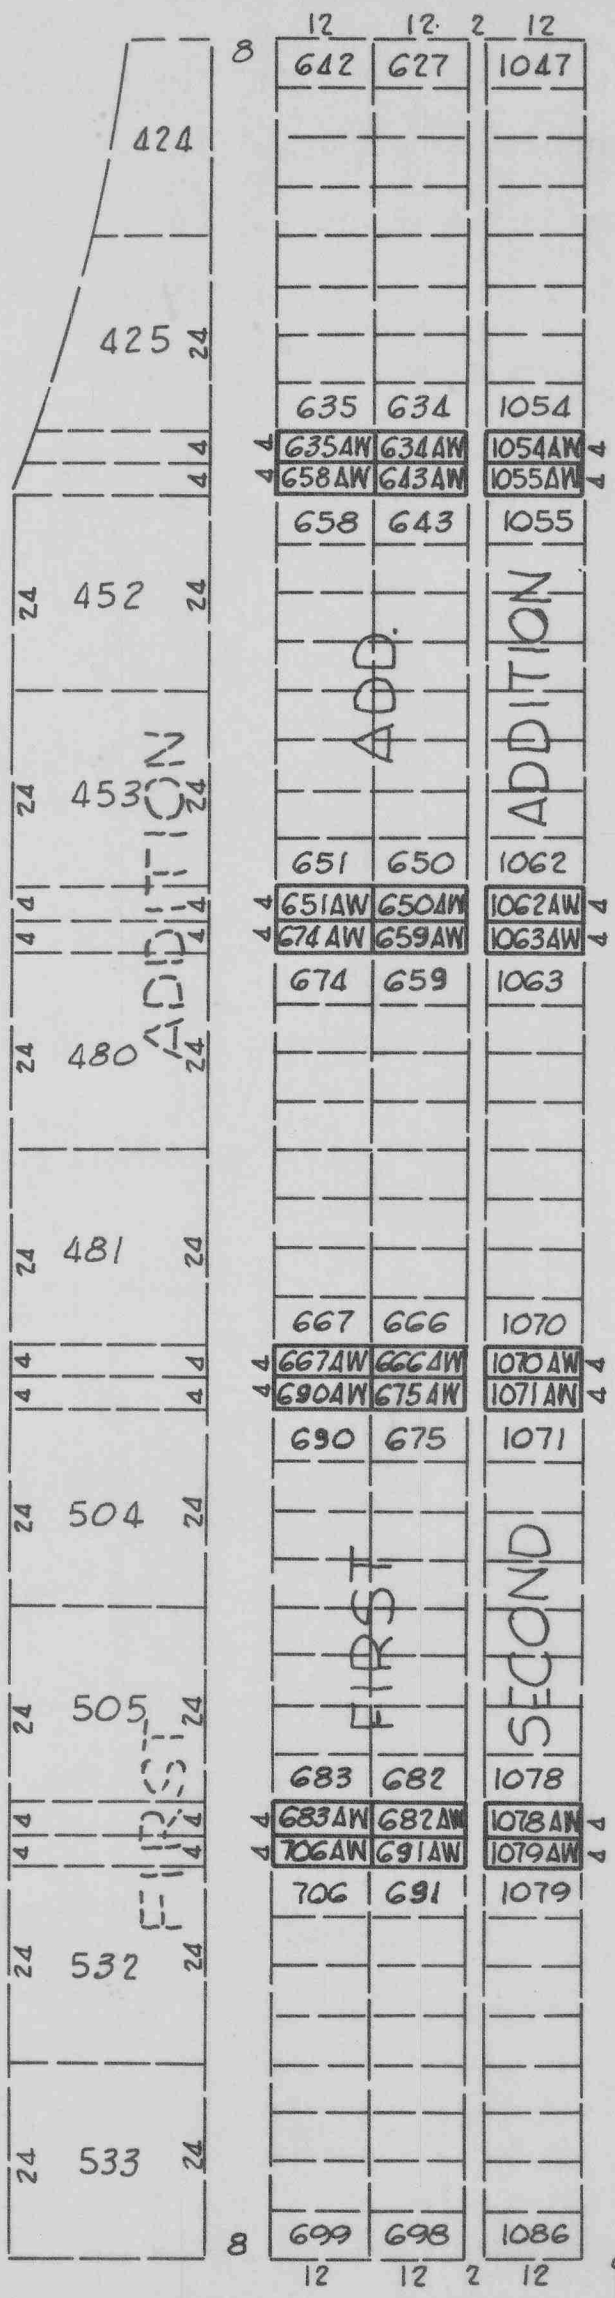

REPLAT OF THE VACATED PART OF THE ALLEY-WAYS IN FIRST & SECOND ADDITION TO FAIRVIEW CEMETERY IN SCOTTSBLUFF COUNTY, NEBR.

SURVEYOR'S CERTIFICATE

I, Kenneth George Roberts, a competent surveyor of Scotts Bluff County, Nebraska do hereby certify that I have surveyed and prepared a plat of such survey of the "REPLAT OF THE VACATED PART OF THE ALLEY-WAYS IN FIRST AND SECOND ADDITION TO FAIRVIEW CEMETERY IN SCOTTS BLUFF COUNTY, NEBRASKA" as shown on the accompanying plat. The accompanying plat is a correct delineation of such survey drawn to a scale of twenty-(20) feet to one inch.

That all lots are numbered to correspond with the number of the adjoining lot and succeeded by the letters "AW" indicating "Alley-Way".

That all lots shown on the accompanying plat are situated within the boundaries of such FIRST AND SECOND ADDITIONS, according to the recorded plats thereof.

That the lots are shown outlined in heavy solid lines and the adjoining lots are shown in dotted lines for orientation purposes.

WITNESS MY HAND AND SEAL THIS 10th day of MARCH 1965.

Kenneth George Roberts

Kenneth George Roberts, Scottsbluff Nebraska
Nebraska Registered Land Surveyor L.S. 33

APPROVAL AND ACCEPTANCE

The accompanying plat approved and accepted by the Mayor and City Council of the City of Scottsbluff, Nebraska by resolution duly passed this 26th day of april 1965.

E. G. Thomas
MAYOR

Attest: R. L. Ferguson
City Clerk

0 10 20 30 40
SCALE