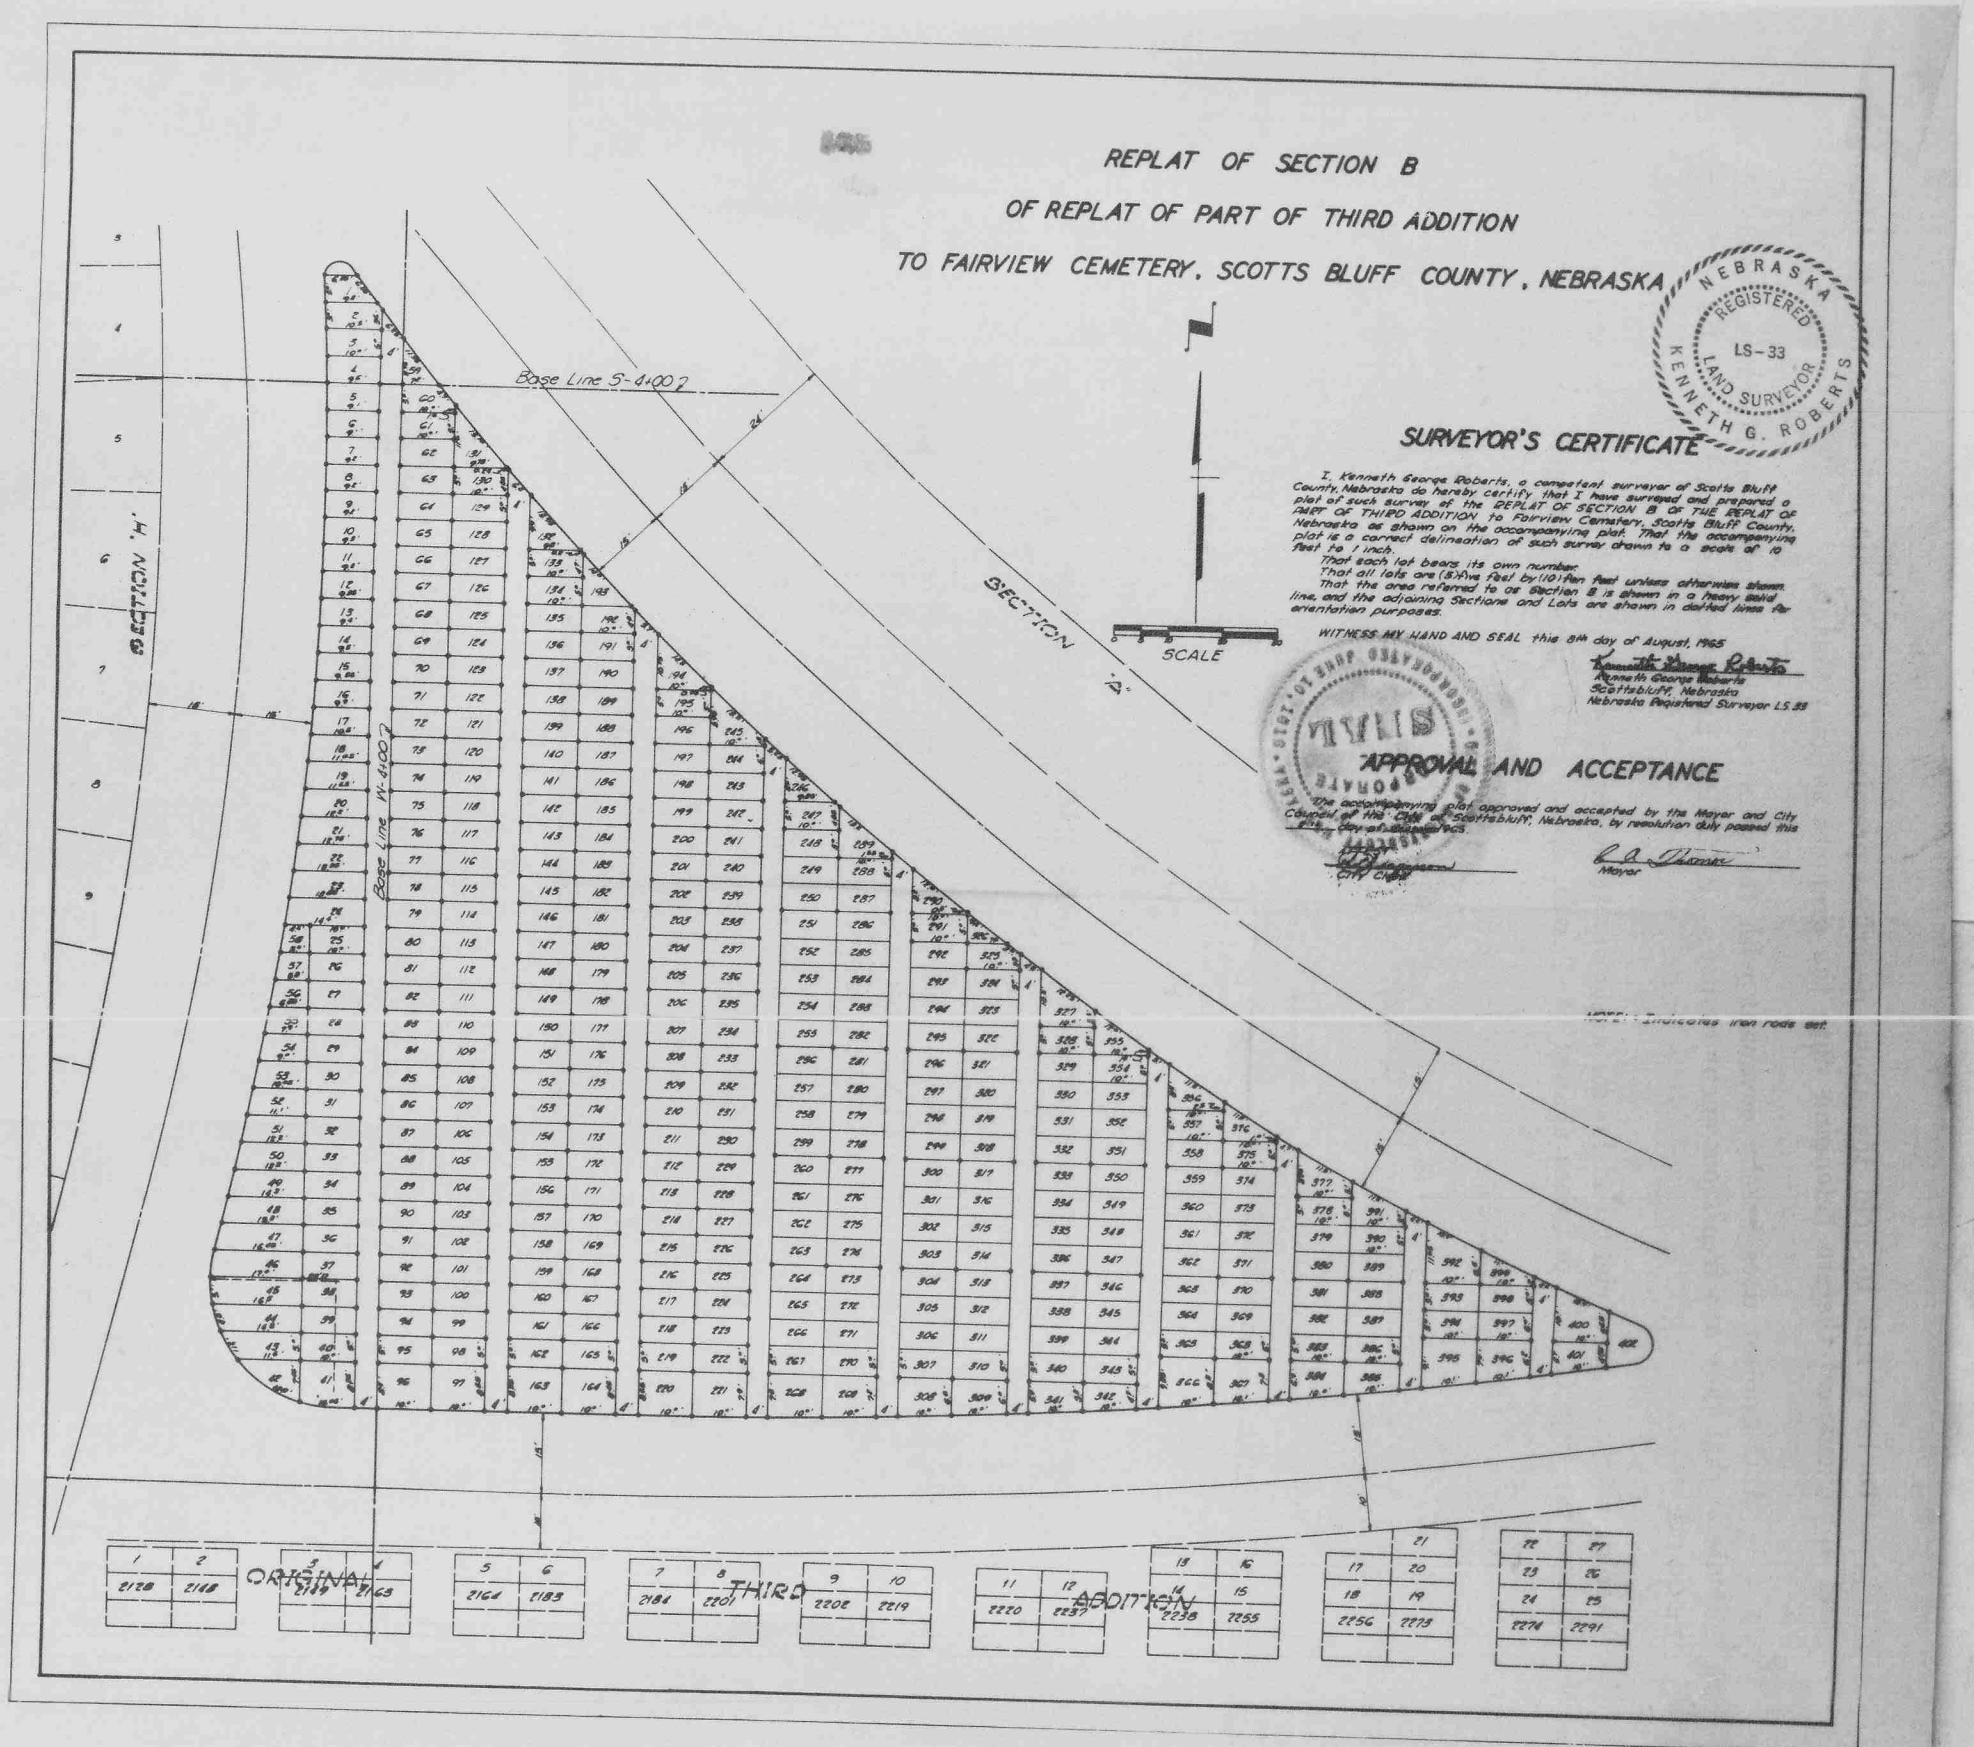
REPLAT OF SECTION B
OF REPLAT OF PART OF THIRD ADDITION
TO FAIRVIEW CEMETERY, SCOTTS BLUFF COUNTY, NEBRASKA
NEBRASKA REGISTERED LS-33 LAND SURVEYOR KENNETH G. ROBERTS
SURVEYOR'S CERTIFICATE
I, Kenneth George Roberts, a competent surveyor of Scotts Bluff County, Nebraska do hereby certify that I have surveyed and prepared a plat of such survey of the REPLAT OF SECTION B OF THE REPLAT OF PART OF THIRD ADDITION to Fairview Cemetery, Scotts Bluff County, Nebraska as shown on the accompanying plat. That the accompanying plat is a correct delineation of such survey drawn to a scale of 10 feet to 1 inch.
That each lot bears its own number.
That all lots are (5) five feet by (10) ten feet unless otherwise shown.
That the area referred to as Section B is shown in a heavy solid line, and the adjoining Sections and Lots are shown in dotted lines for orientation purposes.
WITNESS MY HAND AND SEAL this 8th day of August, 1965
Kenneth George Roberts
Kenneth George Roberts
Scottsbluff, Nebraska
Nebraska Registered Surveyor LS 33
APPROVAL AND ACCEPTANCE
The accompanying plat approved and accepted by the Mayor and City Council of the City of Scottsbluff, Nebraska, by resolution duly passed this 2nd day of August 1965.
City Clerk
Mayor
SCALE
Base Line S-4+00
Base Line W-4+00
SECTION "A"
SECTION "H"
ORIGINAL
THIRD
ADDITION

4-90