DEED RECORD No. 16

94427—The K-B Printing Company, Omaha

Fairview Cemetery

to

The Public

STATE OF NEBRASKA, Scotts Bluff County, ss.
Entered on Numerical Index and filed for record the 19 day of March 1925, at 2:30 o'clock P.M. and recorded in Book 16 of Deeds on Page 334.

R. G. Neeley, Register of Deeds.

FAIRVIEW CEMETERY

SECOND ADDITION

Scale 1" = 30' Scottsbluff, Nebraska.

(Scale reduced to 1"= 60' by Reg of Deeds)

I hereby certify that the above plat is a correct delineation of Fairview Cemetery Second Addition, which is located on a tract of land in the N W Quarter of Section 13 Twp 22 N of R 55 W of the 6th P M., more particularly described as follows: Beginning at a point which is 656.5 ft South and 608.0 ft East of the N W Corner of said Section, thence East a distance of 14 feet, thence South a distance of 674.0 feet, thence West 14 feet, thence North 674.0 ft to the point of beginning. The dimensions of the lots and the width of the Streets and alleys are indicated on the plat in feet and decimals. Each lot bears its own number.

Witness my hand this 14th day of January, A D 1924.

A L Selzer, Surveyor.

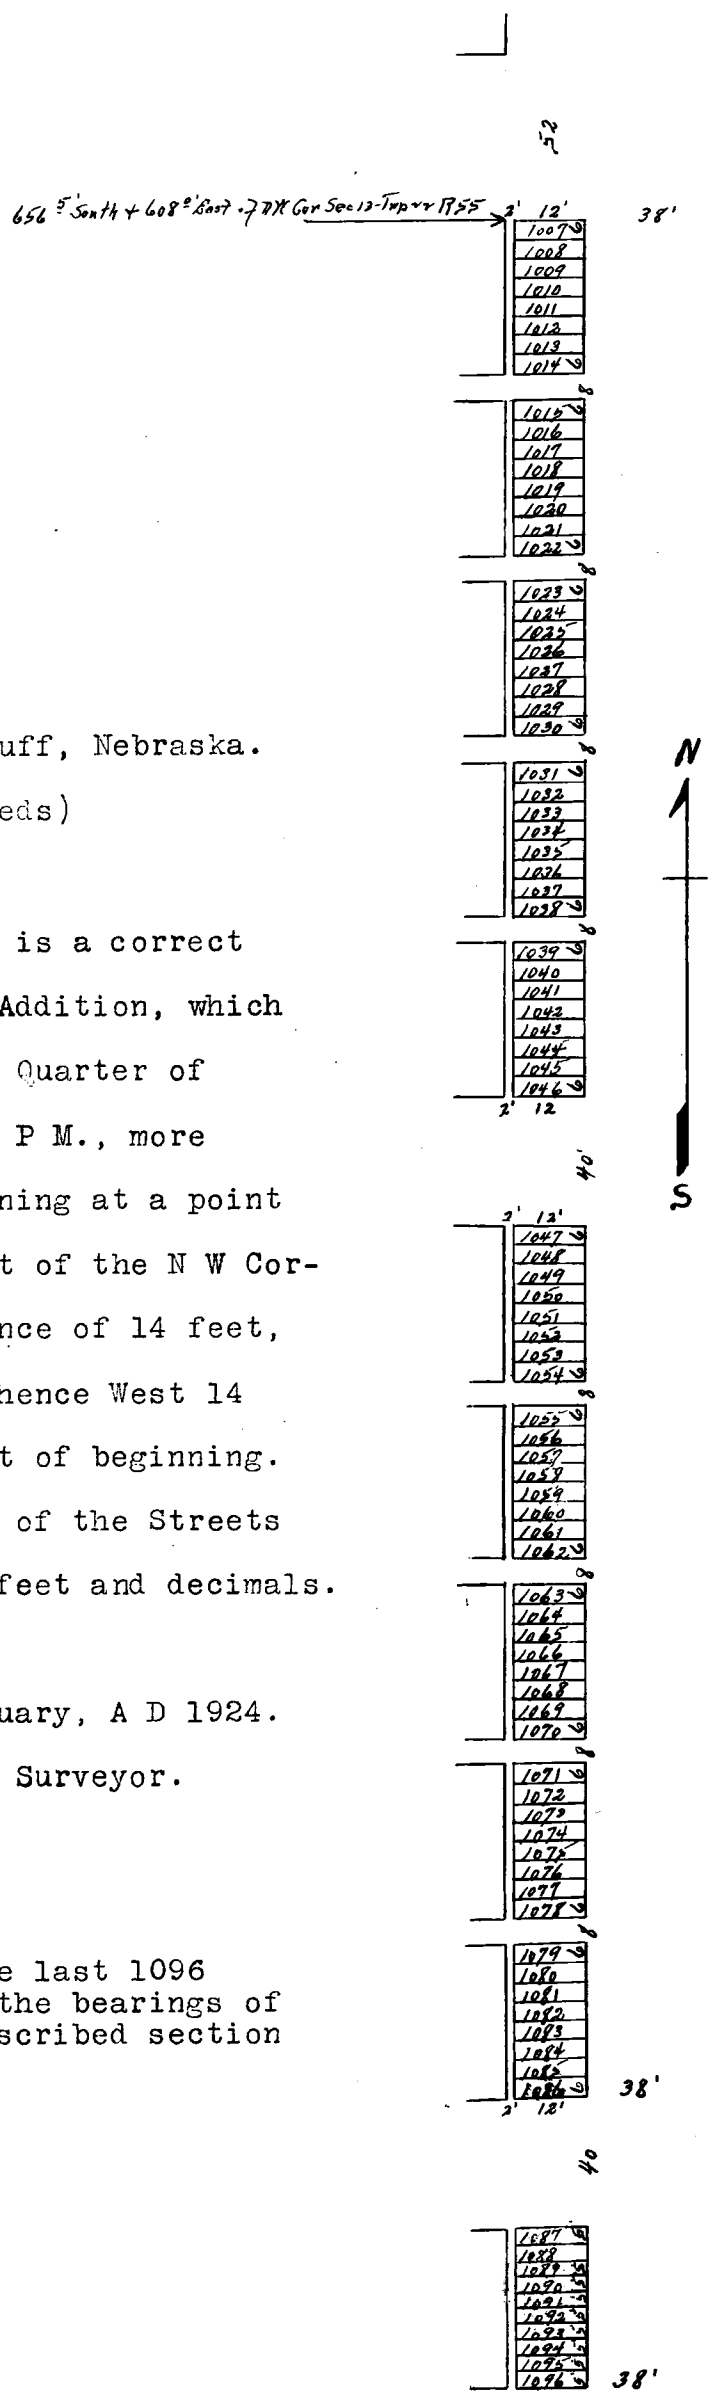

Note: The first lot is numbered 1007, the last 1096
For the purpose of the above description, the bearings of the North and West lines of the above described section are assumed as East and South.