Note: See Subdivision of Lot 20, Book 57 Page 696

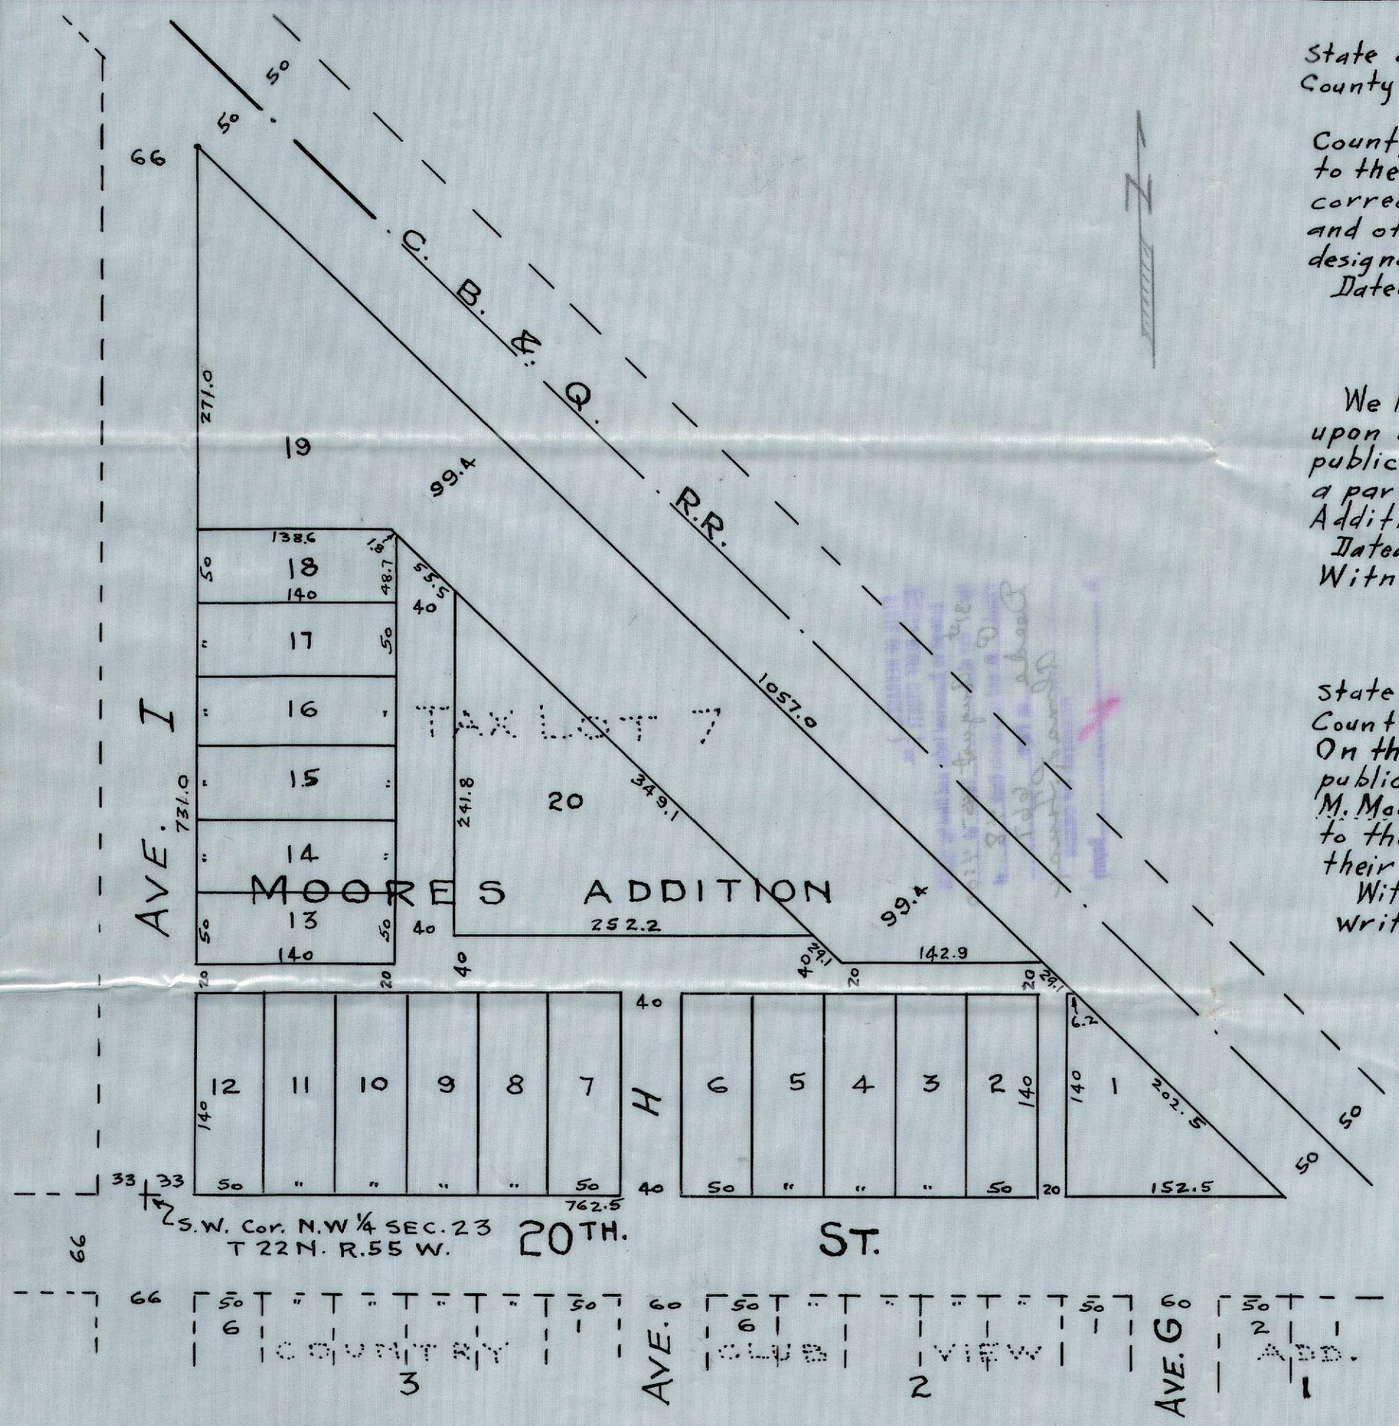

ENGINEERS CERTIFICATE

State of Nebraska }ss
County of Scottsbluff }

I, E.Y. Grupe a competant surveyor of Scottsbluff County, Nebr. hereby certify that I have accurately surveyed Moores Addition to the city of Scottsbluff, Nebr. and that the above and foregoing is a true and correct survey thereof and that the lots, blocks, streets, avenues, alleys, commons and other grounds are well and accurately staked off and marked and correctly designated and shown on the above and foregoing survey.

Dated this 31st day of August, 1945.

E. Y. Grupe
Engineer Reg. No. E.10

DEDICATION

We hereby dedicate the streets, avenues, alleys and public grounds, designated upon and referred to in the foregoing plat, to the use and benefit of the public and we hereby make said real estate, so shown on said plat a part of the City of Scottsbluff, Nebraska, to be Known as "Moores Addition, to the city of Scottsbluff Nebraska."

Dated this 31st day of August 1945

Witness Esther M. Dingwell

Bernice M. Moore
Willard W. Moore
owners

ACKNOWLEDGEMENT

State of Nebraska }ss
County of Scottsbluff }

On this 31st day of August A.D. 1945 before me the undersigned a notary public in and for said county, personally came Willard W. Moore & Bernice M. Moore (Husband & Wife) to me Known to be the identical persons whose names are affixed to the foregoing plat and dedication, and acknowledged the same to be their voluntary act and deed.

Witness my hand and notorial seal the day and year last above written

Esther Dingwell
Notary Public

Approved & Accepted by the City of Scottsbluff Nebraska this 31st day of August A.D. 1945

Lynn Thompson
Mayor

L. E. Brown
City Clerk

MOORES ADDITION

A SUBDIVISION OF TAX LOT 7
IN THE S.W. 1/4 OF N.W. 1/4 SEC. 23 - T.22 N.R.55 W
AN ADDITION TO THE CITY OF SCOTTSBLUFF
Scottsbluff County Nebraska
Scale - 1" = 100' August 1945
E. Y. GRUPE CONSULTING ENGINEER