PLAINTIFF'S EXHIBIT 8
JAN 10 1951 R.B.

DEED RECORD No. 64

SCOTTS BLUFF COUNTY, NEBRASKA

COURIER PRESS, GERING, NEBR.

James L. Neville, City Engineer

to

Whom Concerned

State of Nebraska, Scotts Bluff County, ss.
Entered on Numerical Index and filed for record the 6 day of June 1950 at 10:50 o'clock A.M. and recorded in Book 64 of Deeds on Page 352
Alma L. Truax, Register of Deeds

: :

PLAINTIFF'S EXHIBIT No. 1
FEB 12 1951 R.B.M.

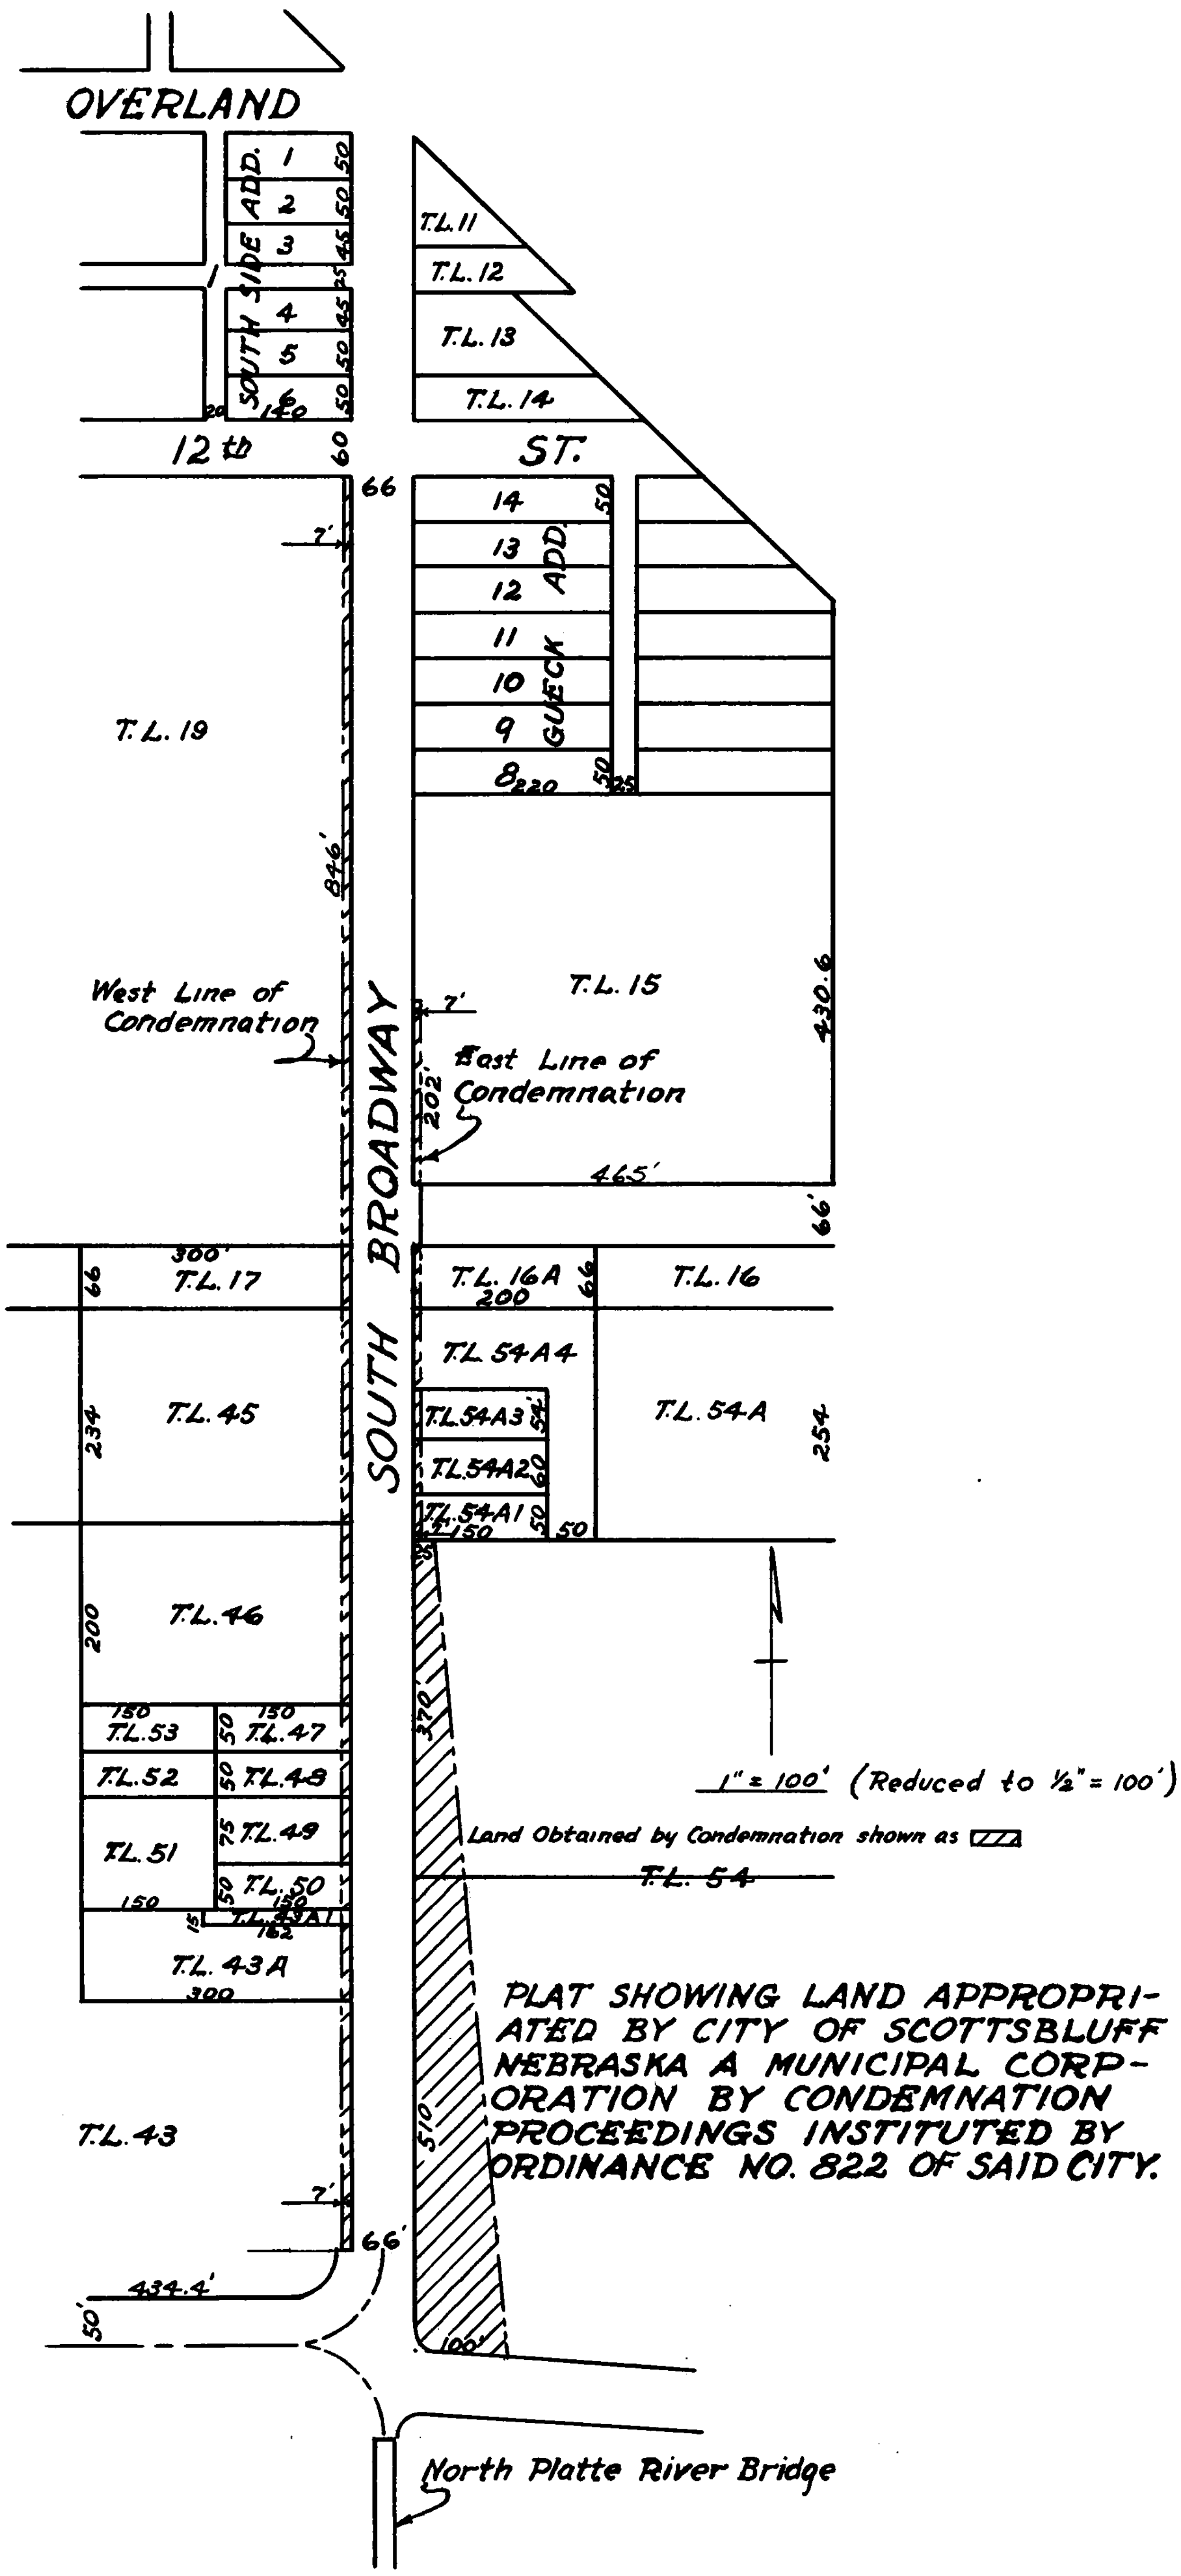

PLAT SHOWING LAND APPROPRIATED BY CITY OF SCOTTSBLUFF NEBRASKA A MUNICIPAL CORPORATION BY CONDEMNATION PROCEEDINGS INSTITUTED BY ORDINANCE NO. 822 OF SAID CITY.